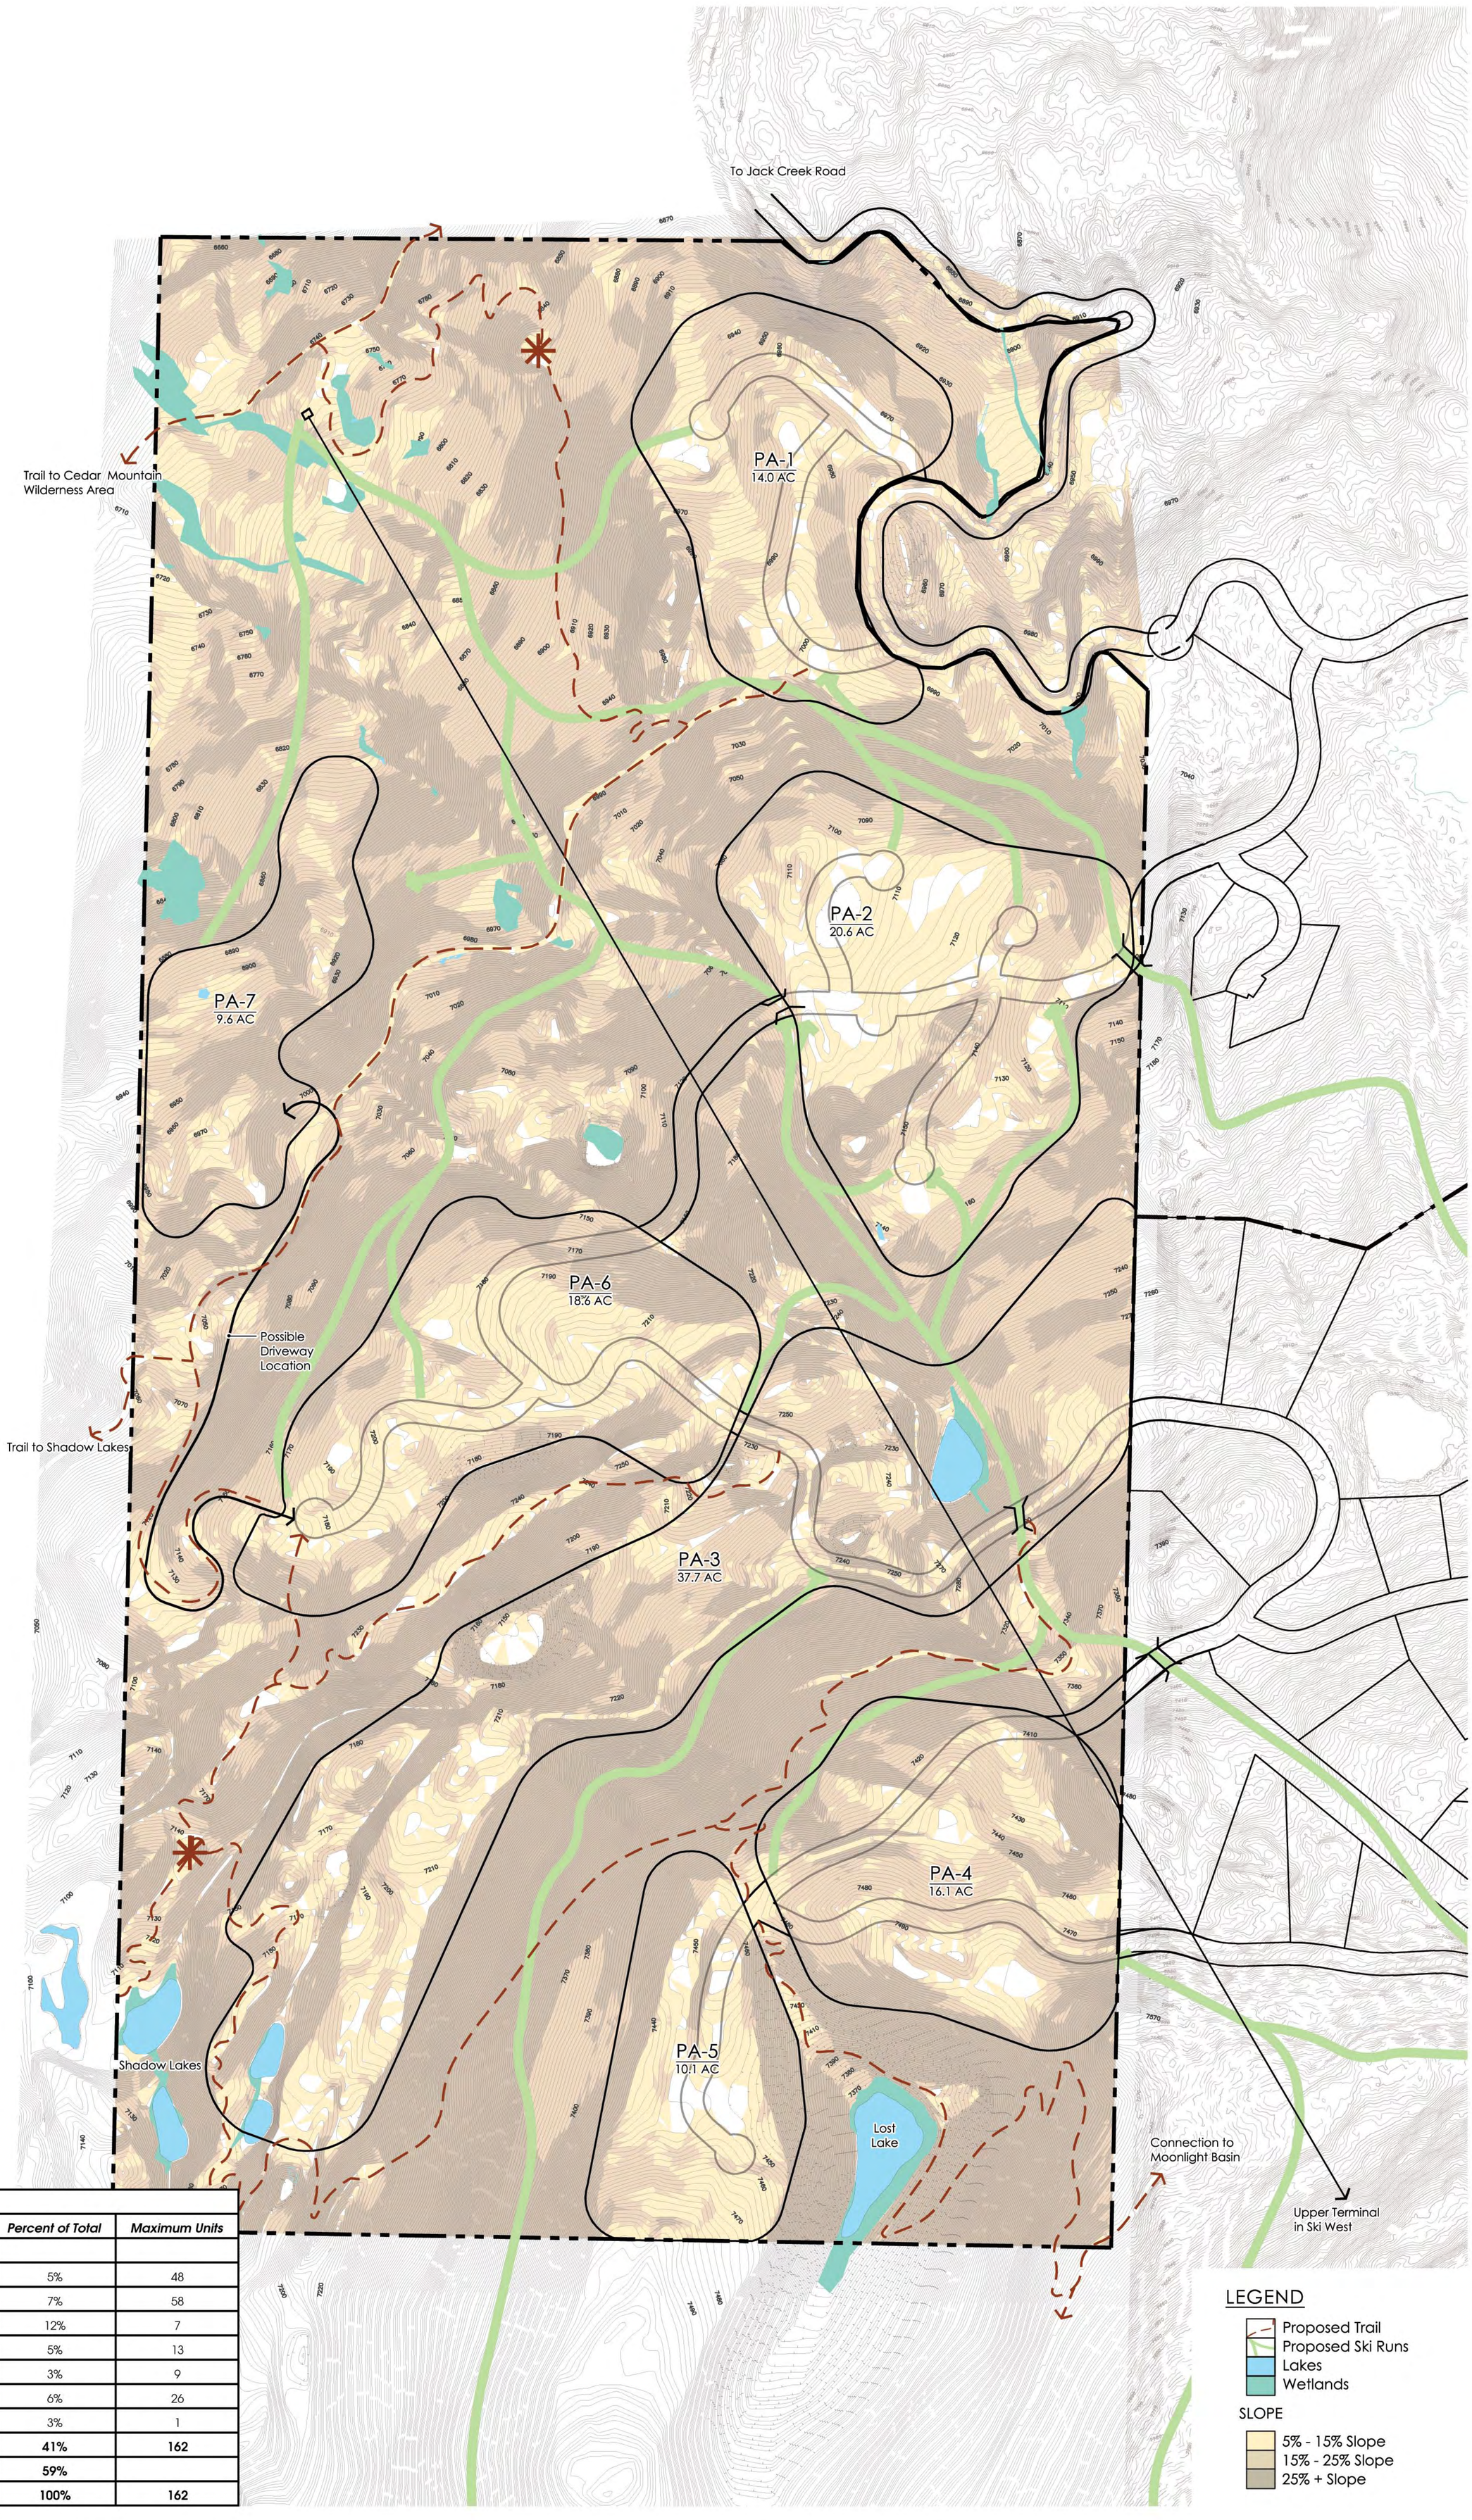

Site Data			
Planning Area	**Acreage**	**Percent of Total**	**Maximum Units**
Residential			
PA-1	14.0	5%	48
PA-2	20.6	7%	58
PA-3	37.7	12%	7
PA-4	16.1	5%	13
PA-5	10.1	3%	9
PA-6	18.6	6%	26
PA-7	9.6	3%	1
Subtotal	**126.7**	**41%**	**162**
Open Space	**180.0**	**59%**	
Total	**306.7**	**100%**	**162**

Lost Lakes

Overall Development Plan

SCALE 0 100 200 400 800

September, 02 2008

GAGE DAVIS ASSOCIATES
LAND PLANNING AND DEVELOPMENT CONSULTANTS
7377 E. DOUBLETREE RANCH ROAD - SUITE 180 - SCOTTSDALE, ARIZONA 85258 - (480) 596-1976